NOTE: ALL WORK INDICATED ON DRAWINGS ARE PART OF CONTRACT A-5

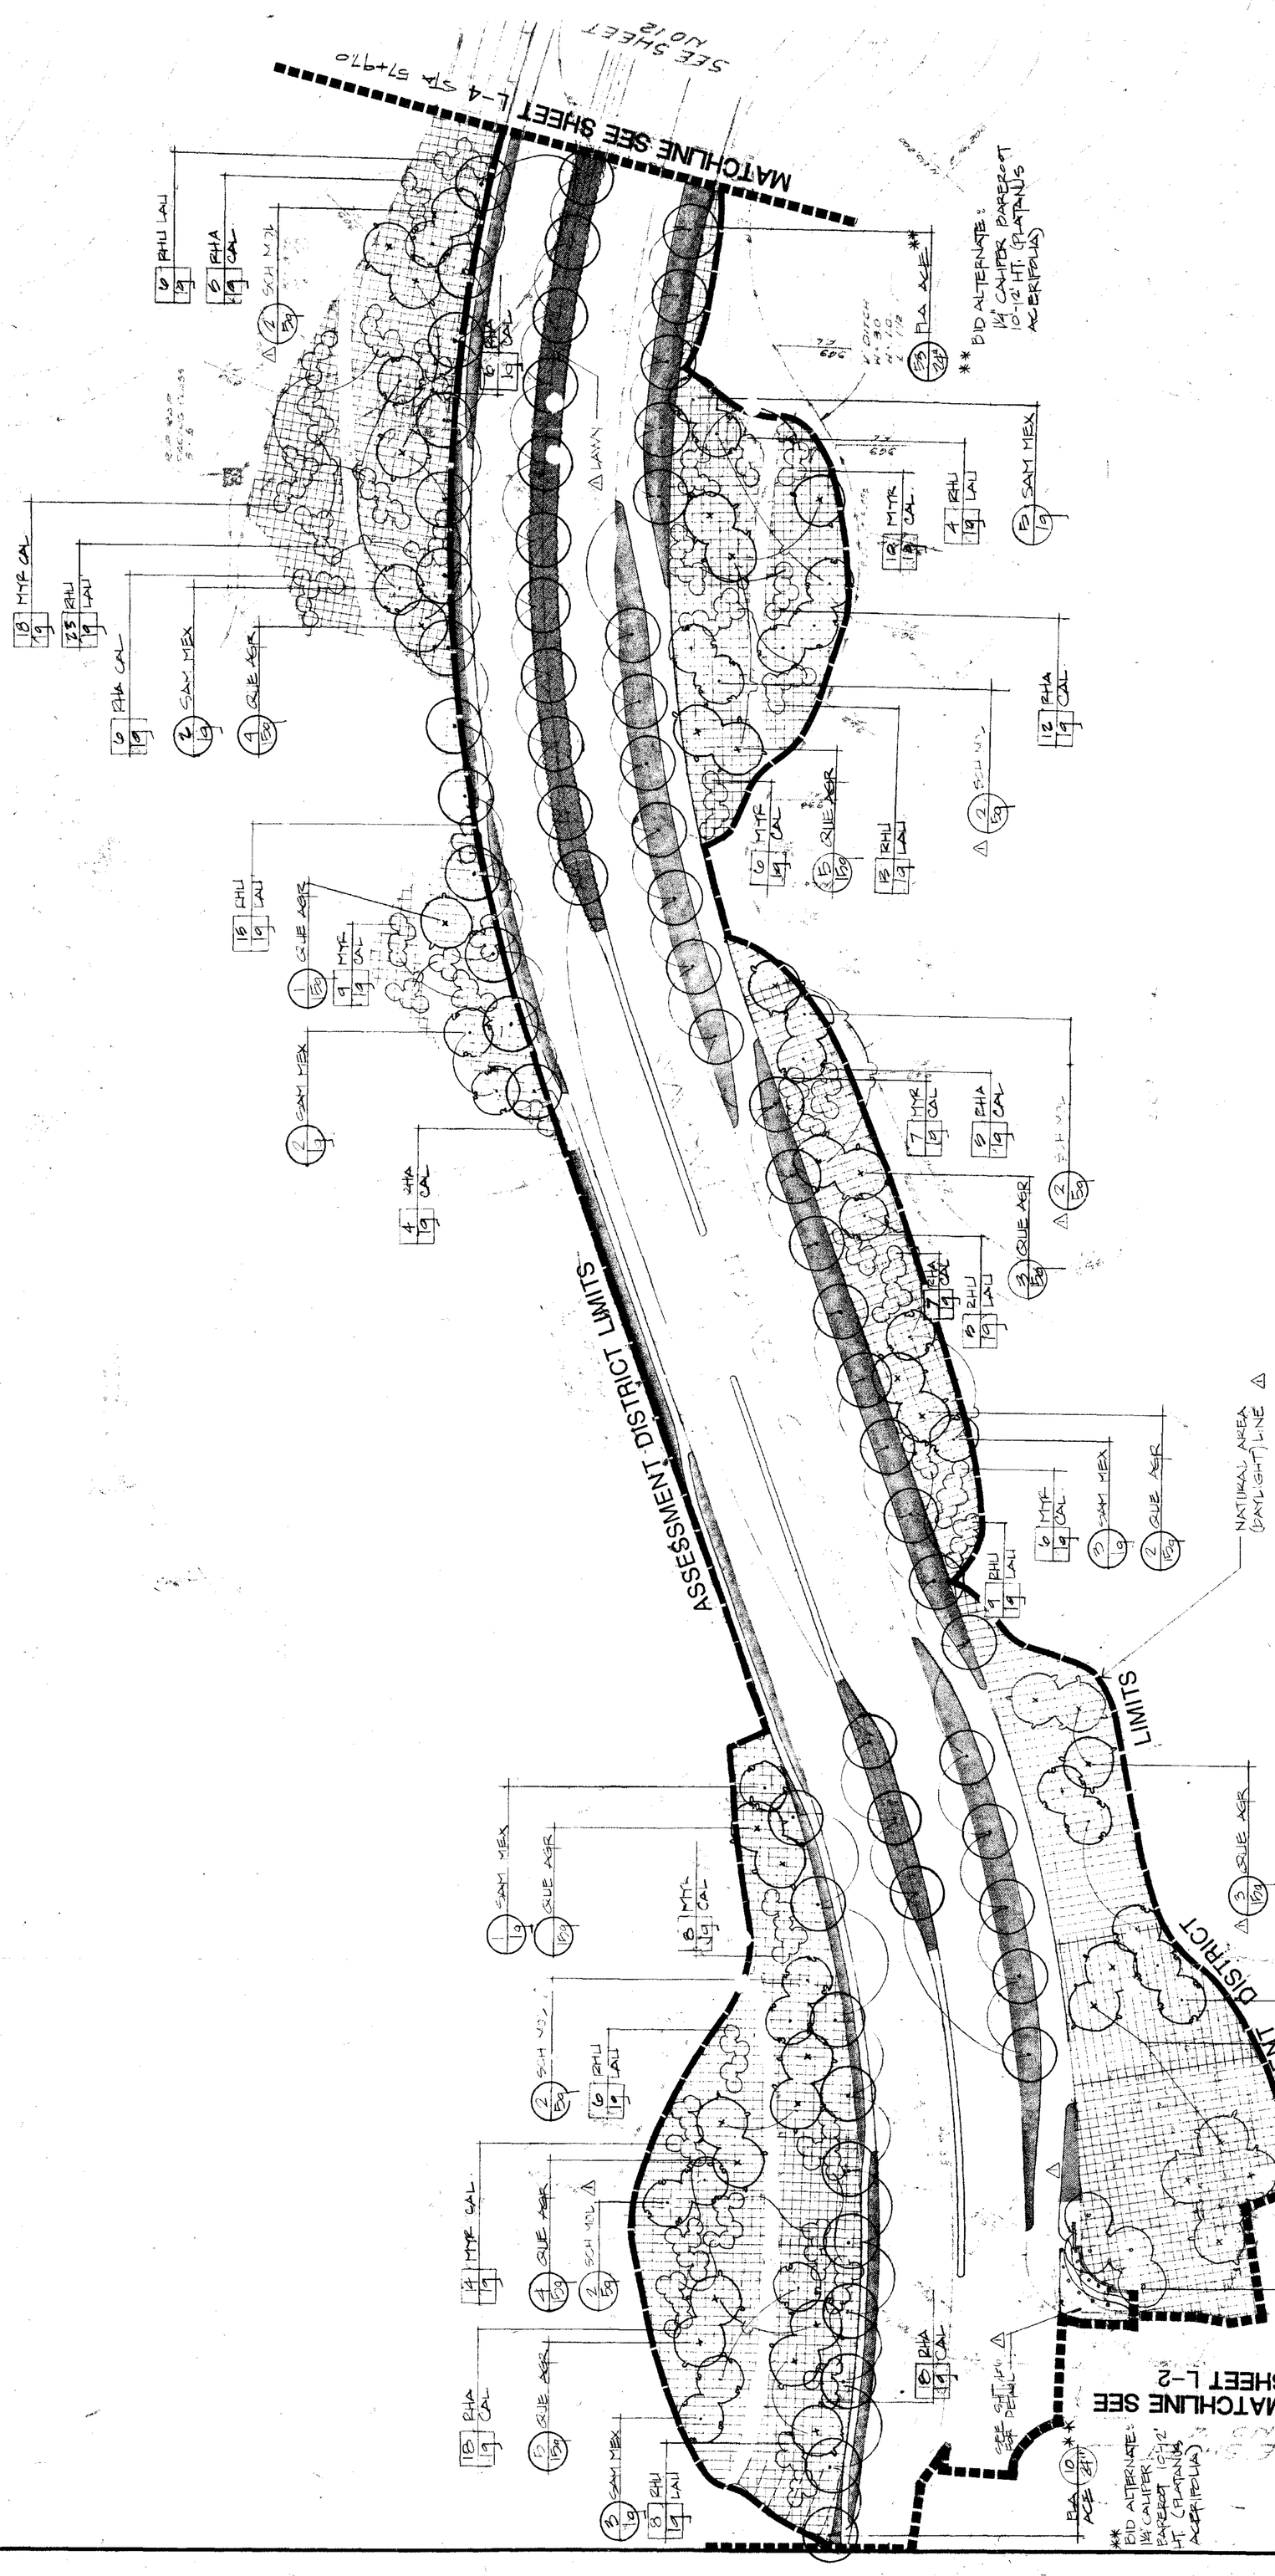

NOTE: PLANT ALL TREES 7'-0" MIN. AWAY FROM ALL WALKS AND CURBS

Mix available at:
Wm. S. S. S.
Wm. Flora Inc.
P.O. Box 4093
San Marcos, Ca. 92069
(619) 756-4347

Falcon Hybrid Rescue

Mix 41 WOODRANCH PARKWAY	lb/ac	purity	germination
Bromus carinatus	5	90%	85%
Lupinus Succulentus	2	70%	80%
Eschscholzia 'Dwarf Poppy'	1	95%	90%

Mix 42 SLOPES, FLAT AREAS - IRRIGATED AREAS			
Eschscholzia California	15	95%	75%
Phacelia tanacetifolia	2	90%	85%
Gazania Splendens	10	70%	75%
Acacia Redolens	3	99%	95%

Mix 43 FARCHA MORRISON ROAD			
Oenothera Cheiranthifolia	1½	95%	75%
Slavyrinchium Bellum	2	95%	75%
Plantago Fucalaria	40	95%	75%
O'Connors Legume		98%	85%
Eschscholzia 'Dwarf Poppy'	1½	95%	90%

Mix 44 - UNIRRIGATED AREAS			
Atriplex Semibaccata	15	95%	75%
Phacelia Tanacetifolia	2	90%	85%
Eschscholzia California	4	70%	75%
Lupinus Varius		99%	75%

Trees: Symbol	Botanical Name	Common Name	Size
ACA BAI	Acacia Baileyana	Bailey Acacia	5 gal.
CER ERI	Olea Europa	Olive Tree	24" box
PLA ACE	Platanus Acerifolia	London Plane Tree	24" box, B&B
PLA RAC	Platanus Racemosa	California Sycamore	48" box
QUE AGR	Quercus Agrifolia	Coast Live Oak	15 gal.
SAM MEX	Sambucus Mexicana	Blue Elderberry	1 gal.
SCH MOL	Schinus Molle	California Pepper	15 gal.
SCH VIO	Schinus Terebinthifolius	Brazilian Pepper	15 gal.

Shrubs: Symbol	Botanical Name	Common Name	Size
ARC TOM	Arctostaphylos Tomentosa	Manzanita	1 gal.
ATR SEM	Atriplex Semibaccata	Quail Bush	1 gal.
BAC PIL	Baccharis Pilularis	Coyote Bush	1 gal.
CER OLE	Ceanothus Oleiflorus	Point Reyes Ceanothus	1 gal.
CIS SOR	Cistus Sorrizanus	Rockrose	1 gal.
MYR CAL	Myrica Californica	Pacific Bay Myrtle	1 gal.
PEN CAL	Pennisetum Alopecuroides	California Fountaingrass	1 gal.
RHU LAU	Rhus Ovata	Sugar Bush	1 gal.
[illegible]	[illegible]	[illegible]	[illegible]

Groundcover: Symbol	Botanical Name	Common Name	Size
ACA CHI	Acacia Chinensis	Sweet Flora	1 gal.
ARC UVA	Arctotis Uvarum	Sweet Flora	1 gal.
BAC TIN	Baccharis Tinoides	Coyote Brush	1 gal.
SED CON	Sedum Confusum	Dwarf Stonecrop	1 gal.
SED MAC	Sedum Mexicanum	Mexican Stonecrop	1 gal.
SED ROS	Sedum Rosea	Rose Stonecrop	1 gal.
SED TEL	Sedum Telephium	Orpine	1 gal.
SED VER	Sedum Verreauxii	Verreaux Stonecrop	1 gal.
[illegible]	[illegible]	[illegible]	[illegible]

Vines: Symbol	Botanical Name	Common Name	Size
CER JAC	Ceanothus Jacobsii	Wild Lilac	1 gal.

Sycamore Canyon Village RGI-19

THE PLANNING CENTER
240 NEWPORT CENTER DRIVE, SUITE 215
NEWPORT BEACH, CA. 92660
714-851-9444

PLANNING • LANDSCAPE ARCHITECTURE

REVISIONS	DATE	BY
△ MISC.	11-21-84	DMI

CONSULTANTS

PROJECT: SYCAMORE CANYON VILLAGE

PLANTING PLAN

DATE	10/29/84
DRAWN	
CHECKED	
APPROVED	

JOB NO. RGI-19

SHEET L-3 4 OF 22

DEPT. OF ENVIRONMENTAL SERVICES PLANNING DIVISION APPROVED 6/30/89 DATE 7/12/14/89 BY

DEPARTMENT OF PUBLIC WORKS MAINTENANCE DATE 7-7-89 SIGNATURE 12-12-89

REGISTERED LANDSCAPE ARCHITECT 623-87 STATE OF CALIFORNIA